The copyright in this document (including its electronic form) shall remain vested in Faber Maunsell Ltd but the Client shall have a licence to copy and use the document for the purpose for which it was provided. Faber Maunsell shall not be liable for the use by any person of this document for any purpose other than that for which the same was provided by Faber Maunsell. This document shall not be reproduced in whole or in part or relied upon by third parties for any use whatsoever without the express written authority of Faber Maunsell.

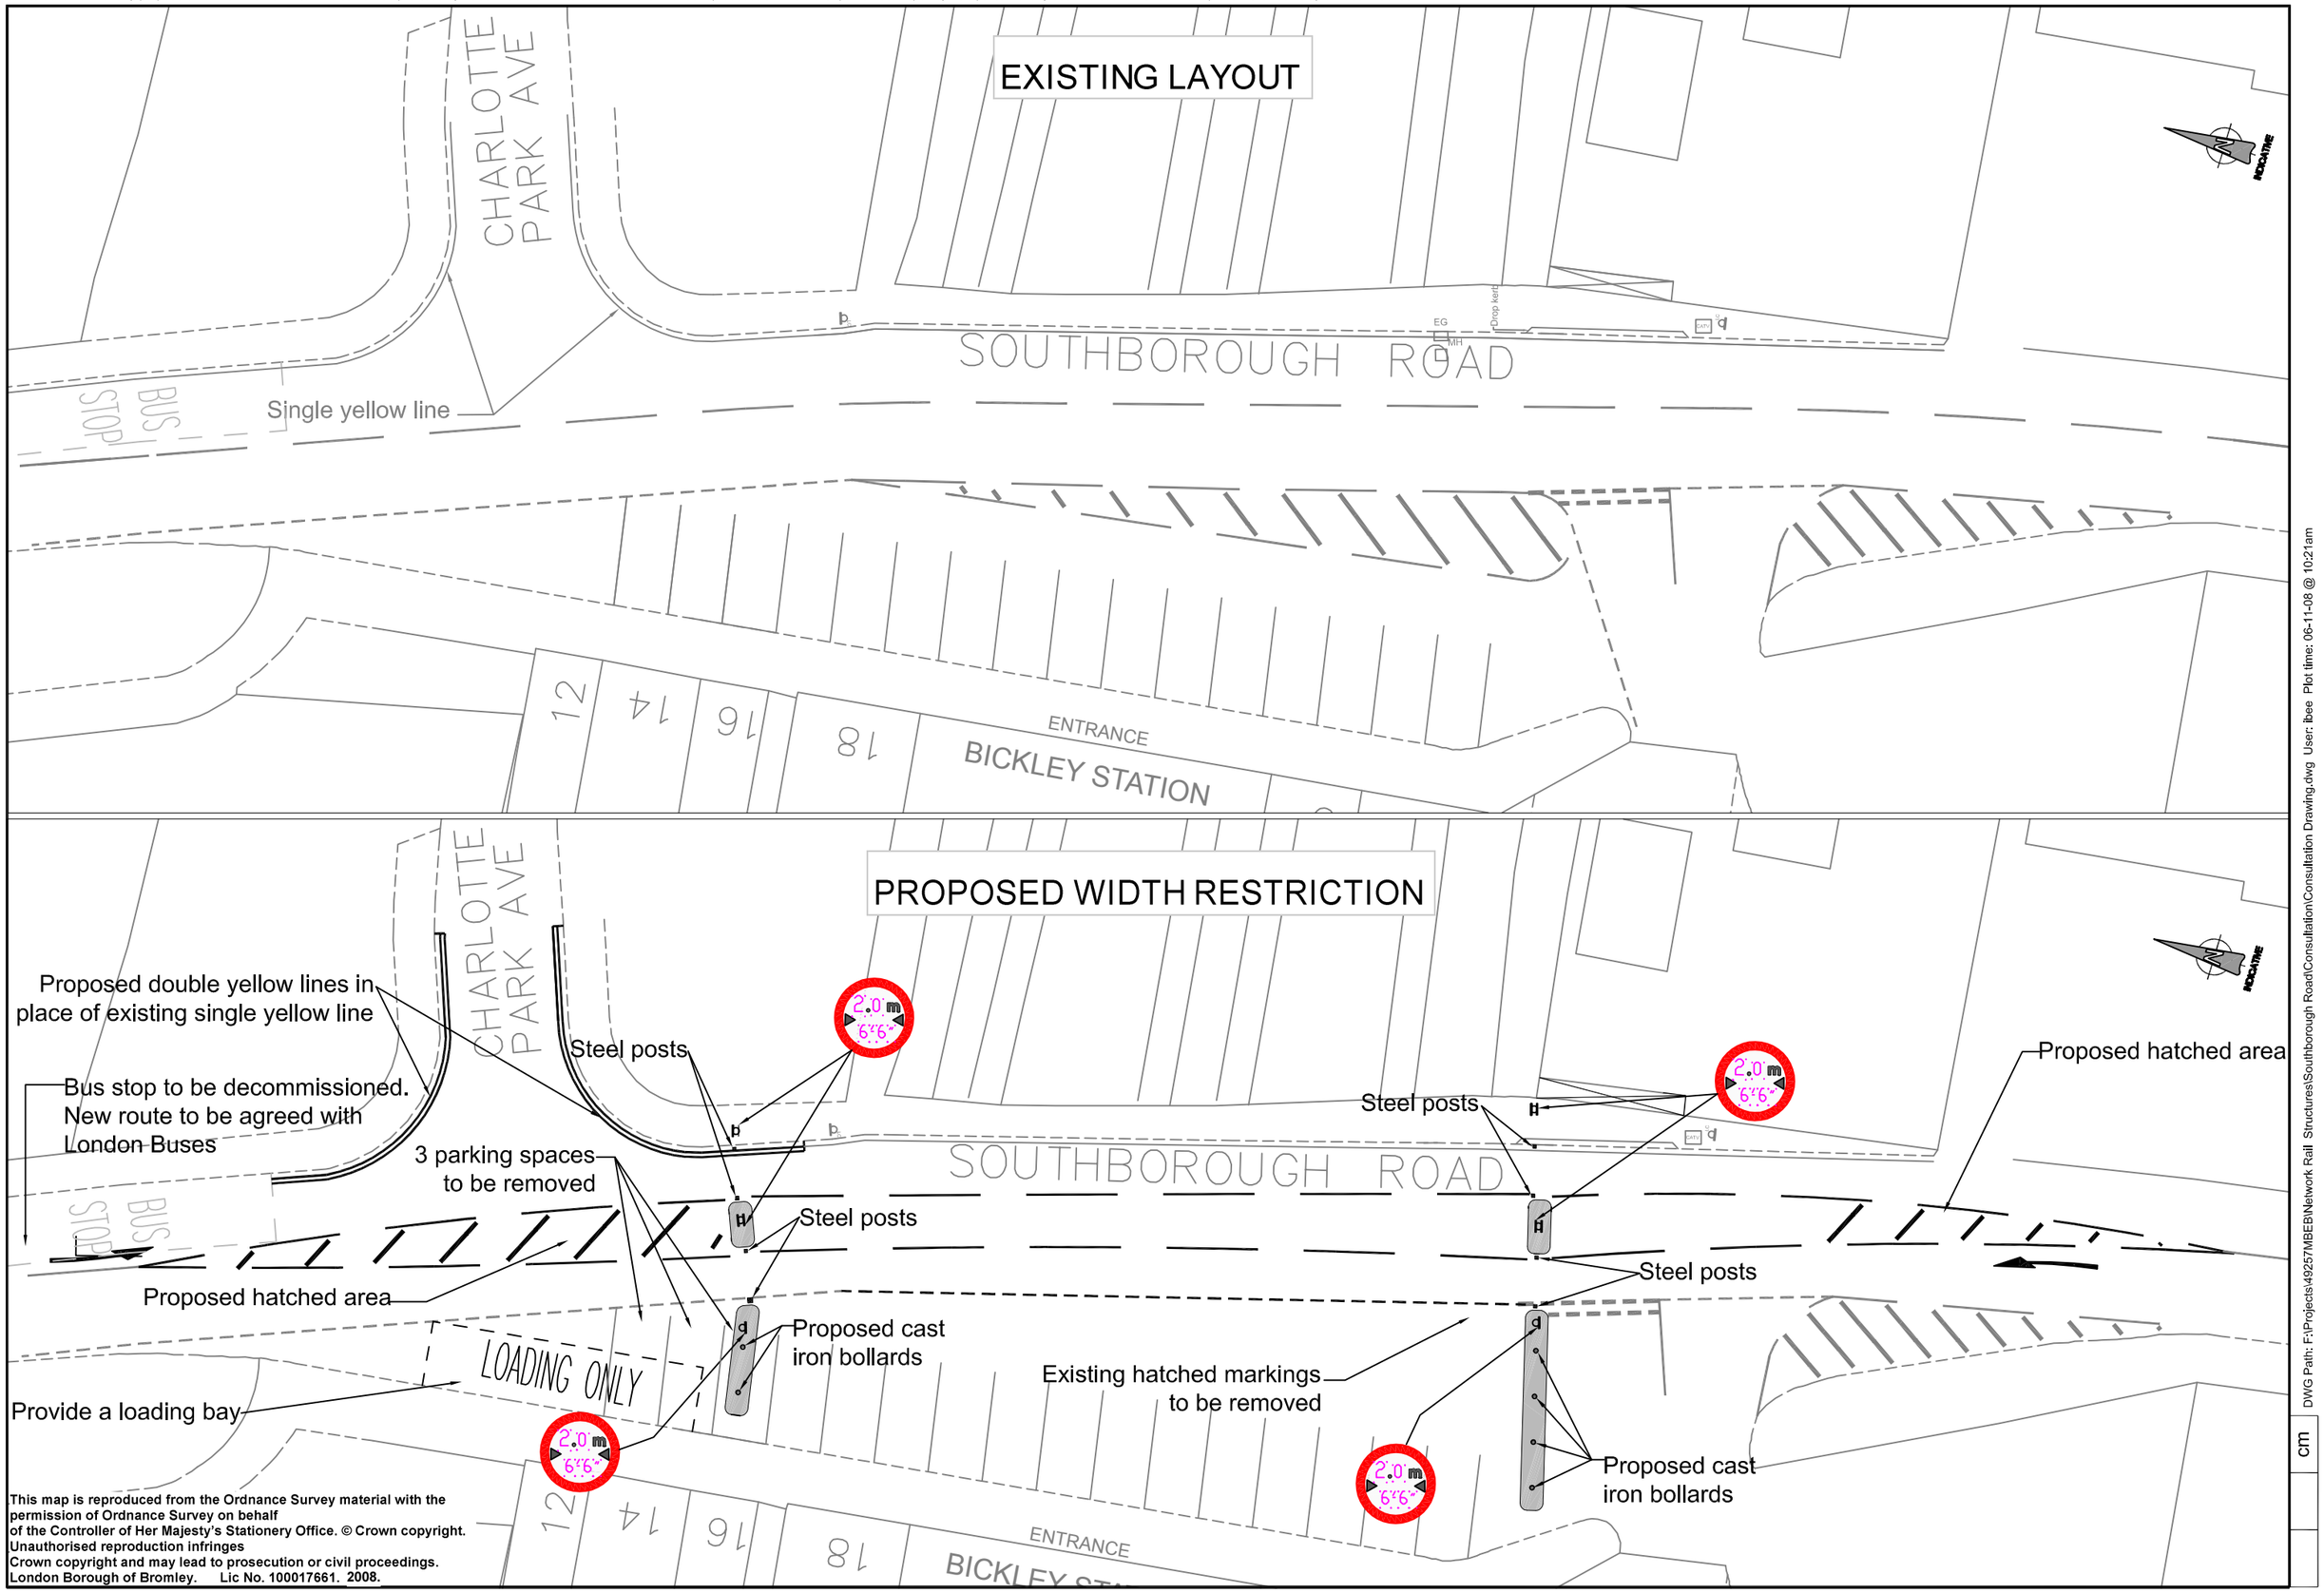

This map is reproduced from the Ordnance Survey material with the permission of Ordnance Survey on behalf of the Controller of Her Majesty's Stationery Office. © Crown copyright. Unauthorised reproduction infringes Crown copyright and may lead to prosecution or civil proceedings. London Borough of Bromley. Lic No. 100017661. 2008.

DWG Path: F:\Projects\49257MBEB\Network Rail Structures\Southborough Road\Consultation\Consultation Drawing.dwg User: ibee Plot time: 06-11-08 @ 10:21am

cm

Figure 001/TBEE