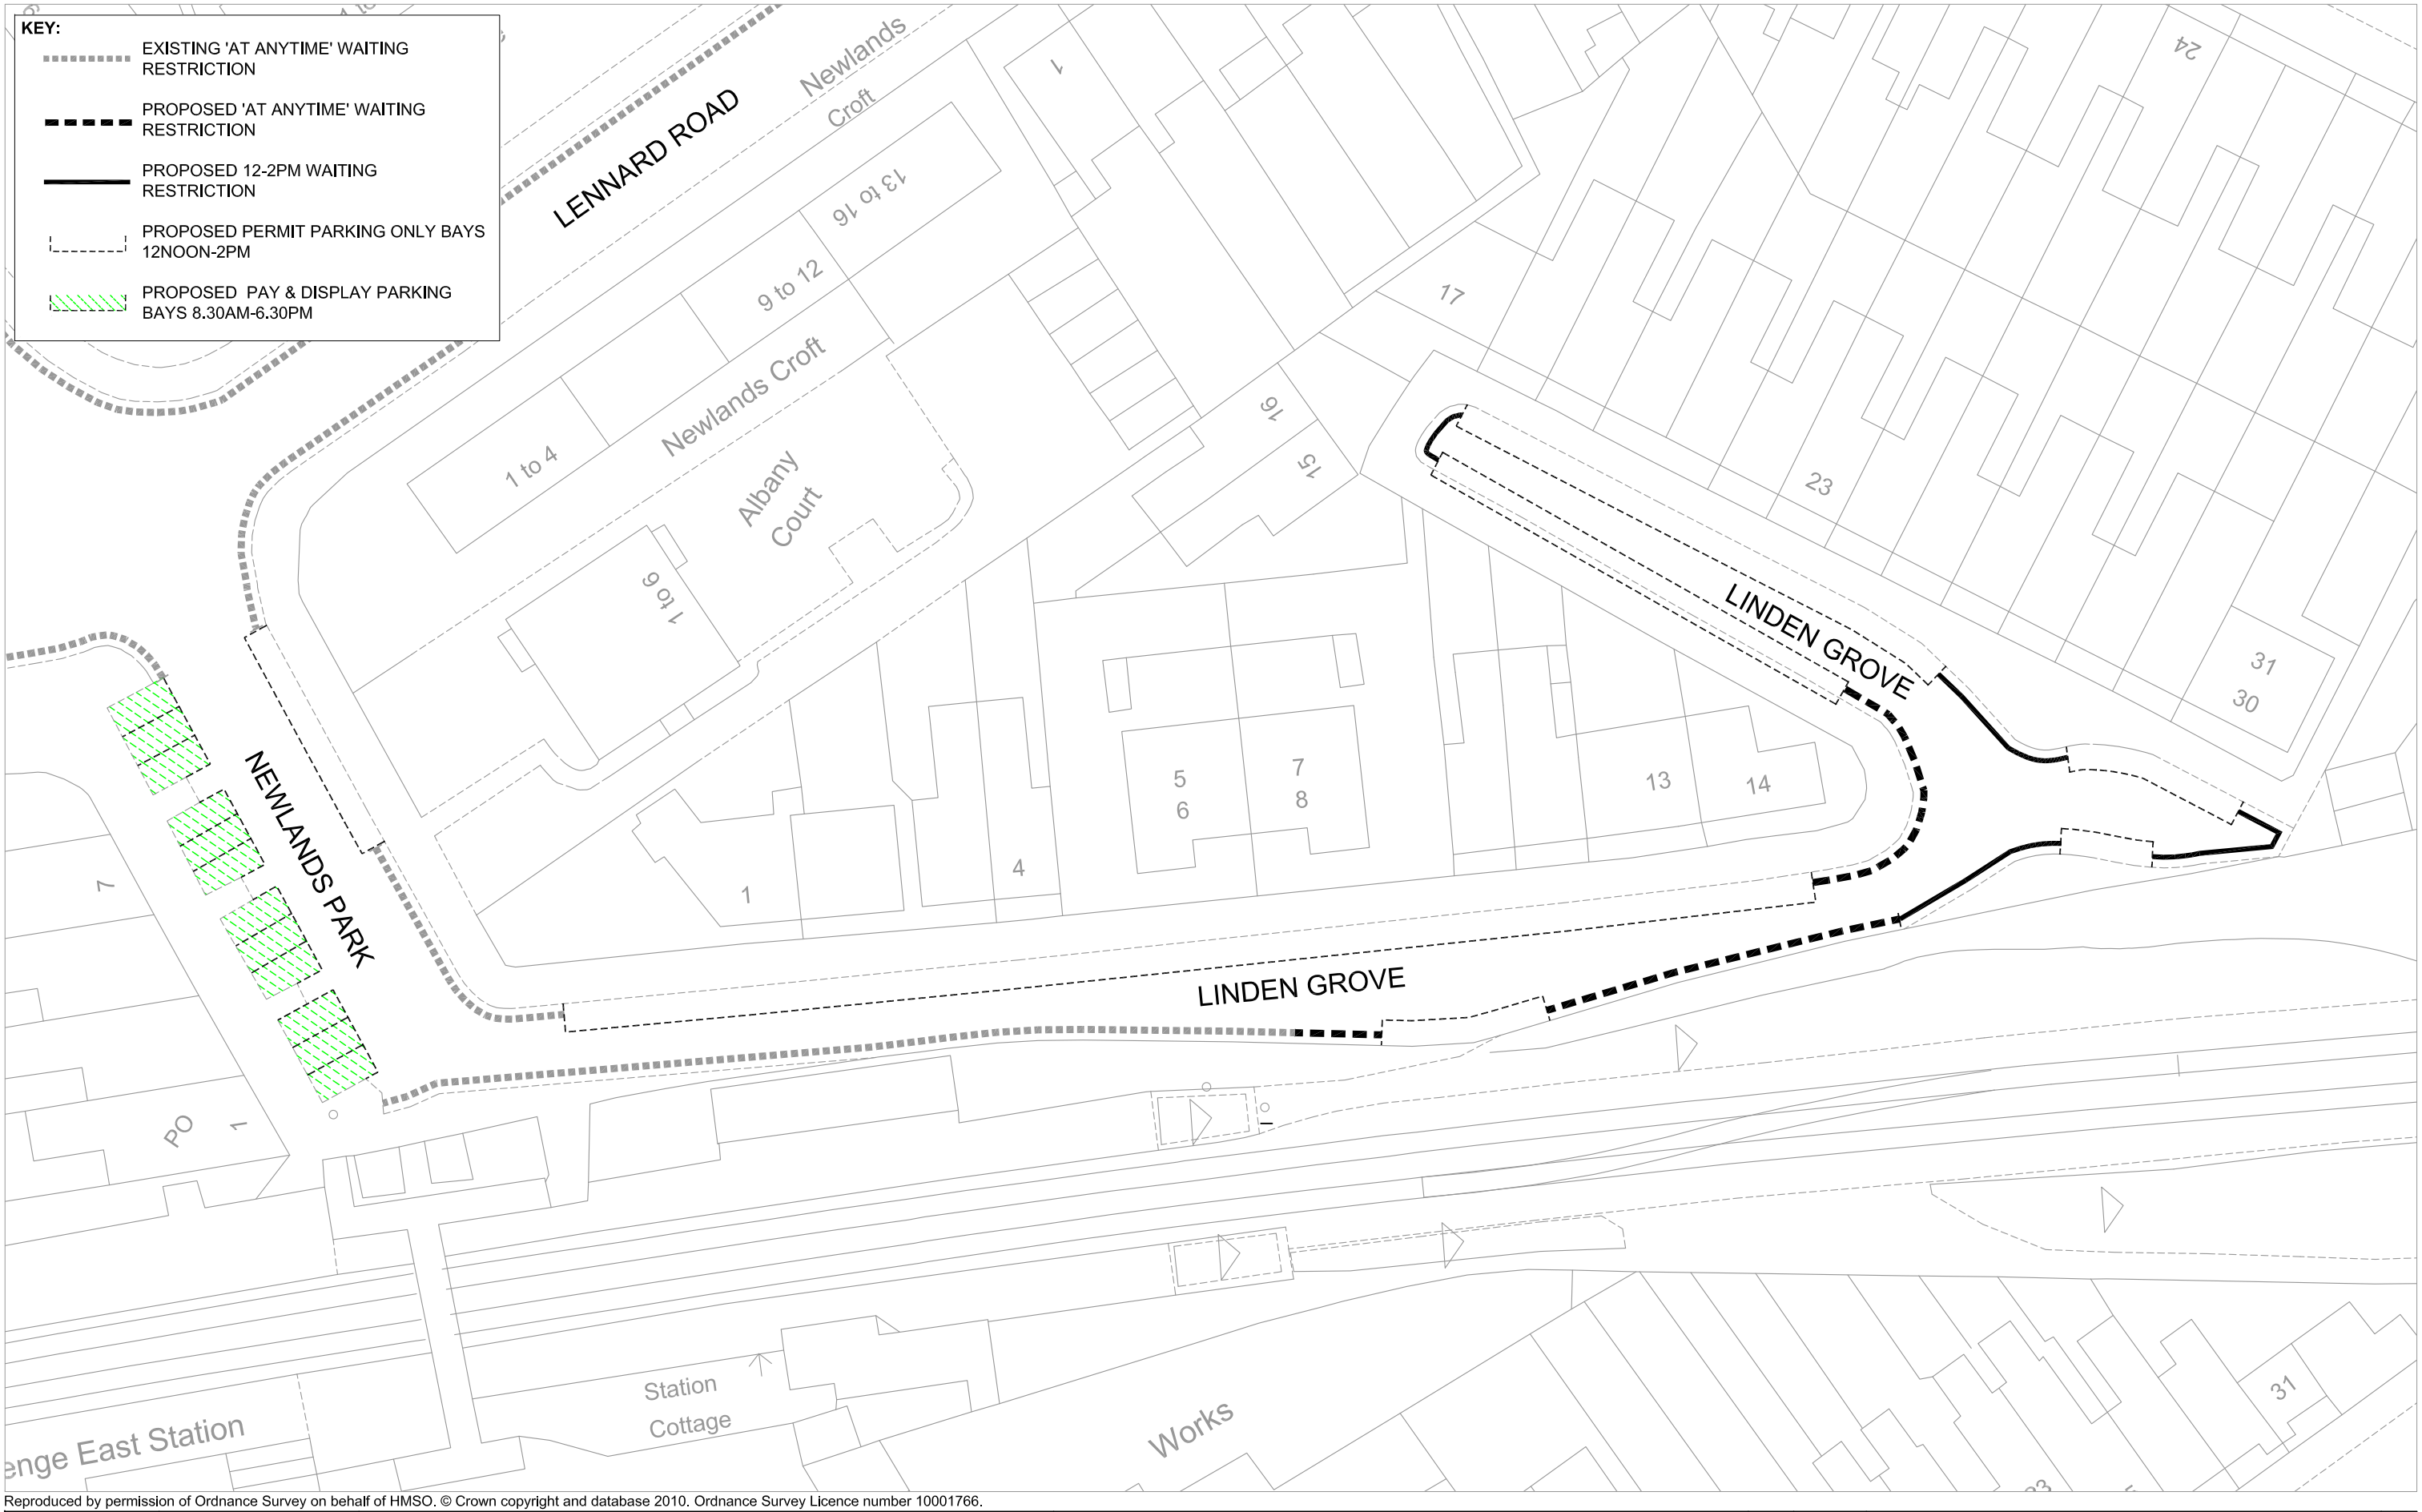

Reproduced by permission of Ordnance Survey on behalf of HMSO. © Crown copyright and database 2010. Ordnance Survey Licence number 10001766.

Bromley THE LONDON BOROUGH
Environmental Services
Civic Centre, Stockwell Close,
Bromley, BR1 3UH
Tel : 020 8464 - 3333
Fax : 020 8313 - 4555
Email : www.bromley.gov.uk

Nigel Davies
Director of Environmental Services

Job
PENGE PARKING REVIEW

Title
LINDEN GROVE
PROPOSED CPZ

Scale @ A3	Date	Checked	By	Drawing Number	Revision
Not To Scale	17/01/12	LAD	LAD	ESD-10855-3B	B

Rev	Date	Description	By
B	07/02/12	BAYS AMENDED	LAD
A	27/01/12	ROAD NAME CORRECTED	LAD

N:\AutoCAD\Drawings\Completed\Archive 10801-10900\10855_LINDEN GROVE CPZ\10855-1B, 2 & 3B LINDEN GROVE PROPOSED CPZ.dwg USER: Darrell, Leon FILE SIZE = 3.29