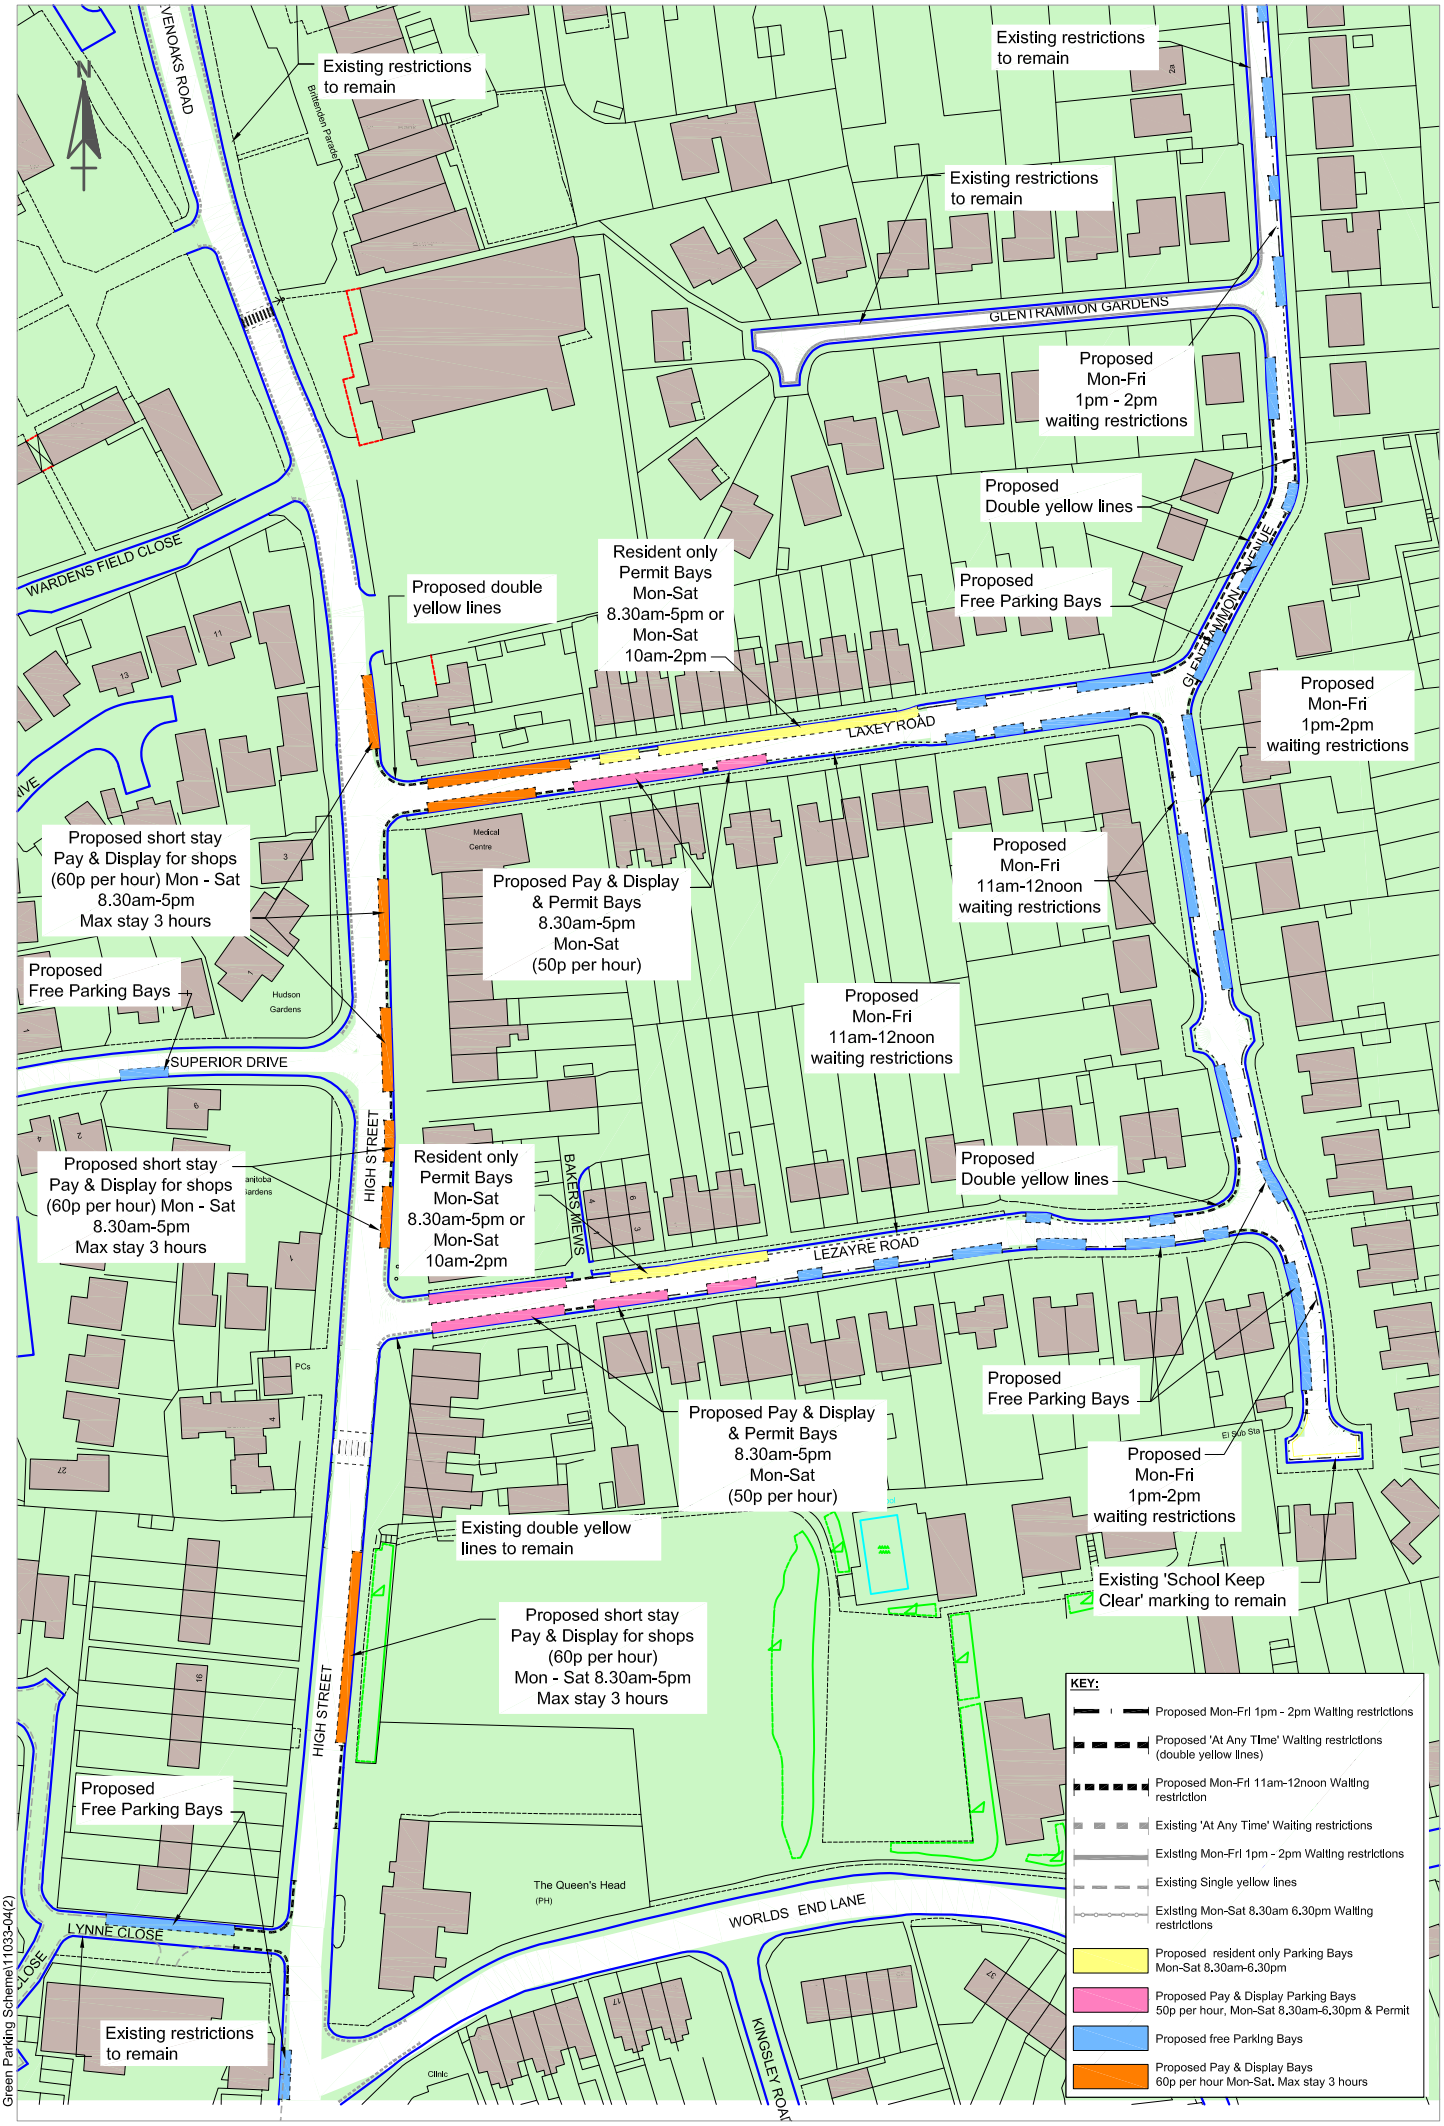

N:\Environmental Services\Transportation Planning\AutoCAD\Drawings\Completed\Archive 11001-11100\11033_Green Street Green Parking Scheme\11033-04(2)

© Crown copyright and database rights 2012 Ordnance Survey 100017661.