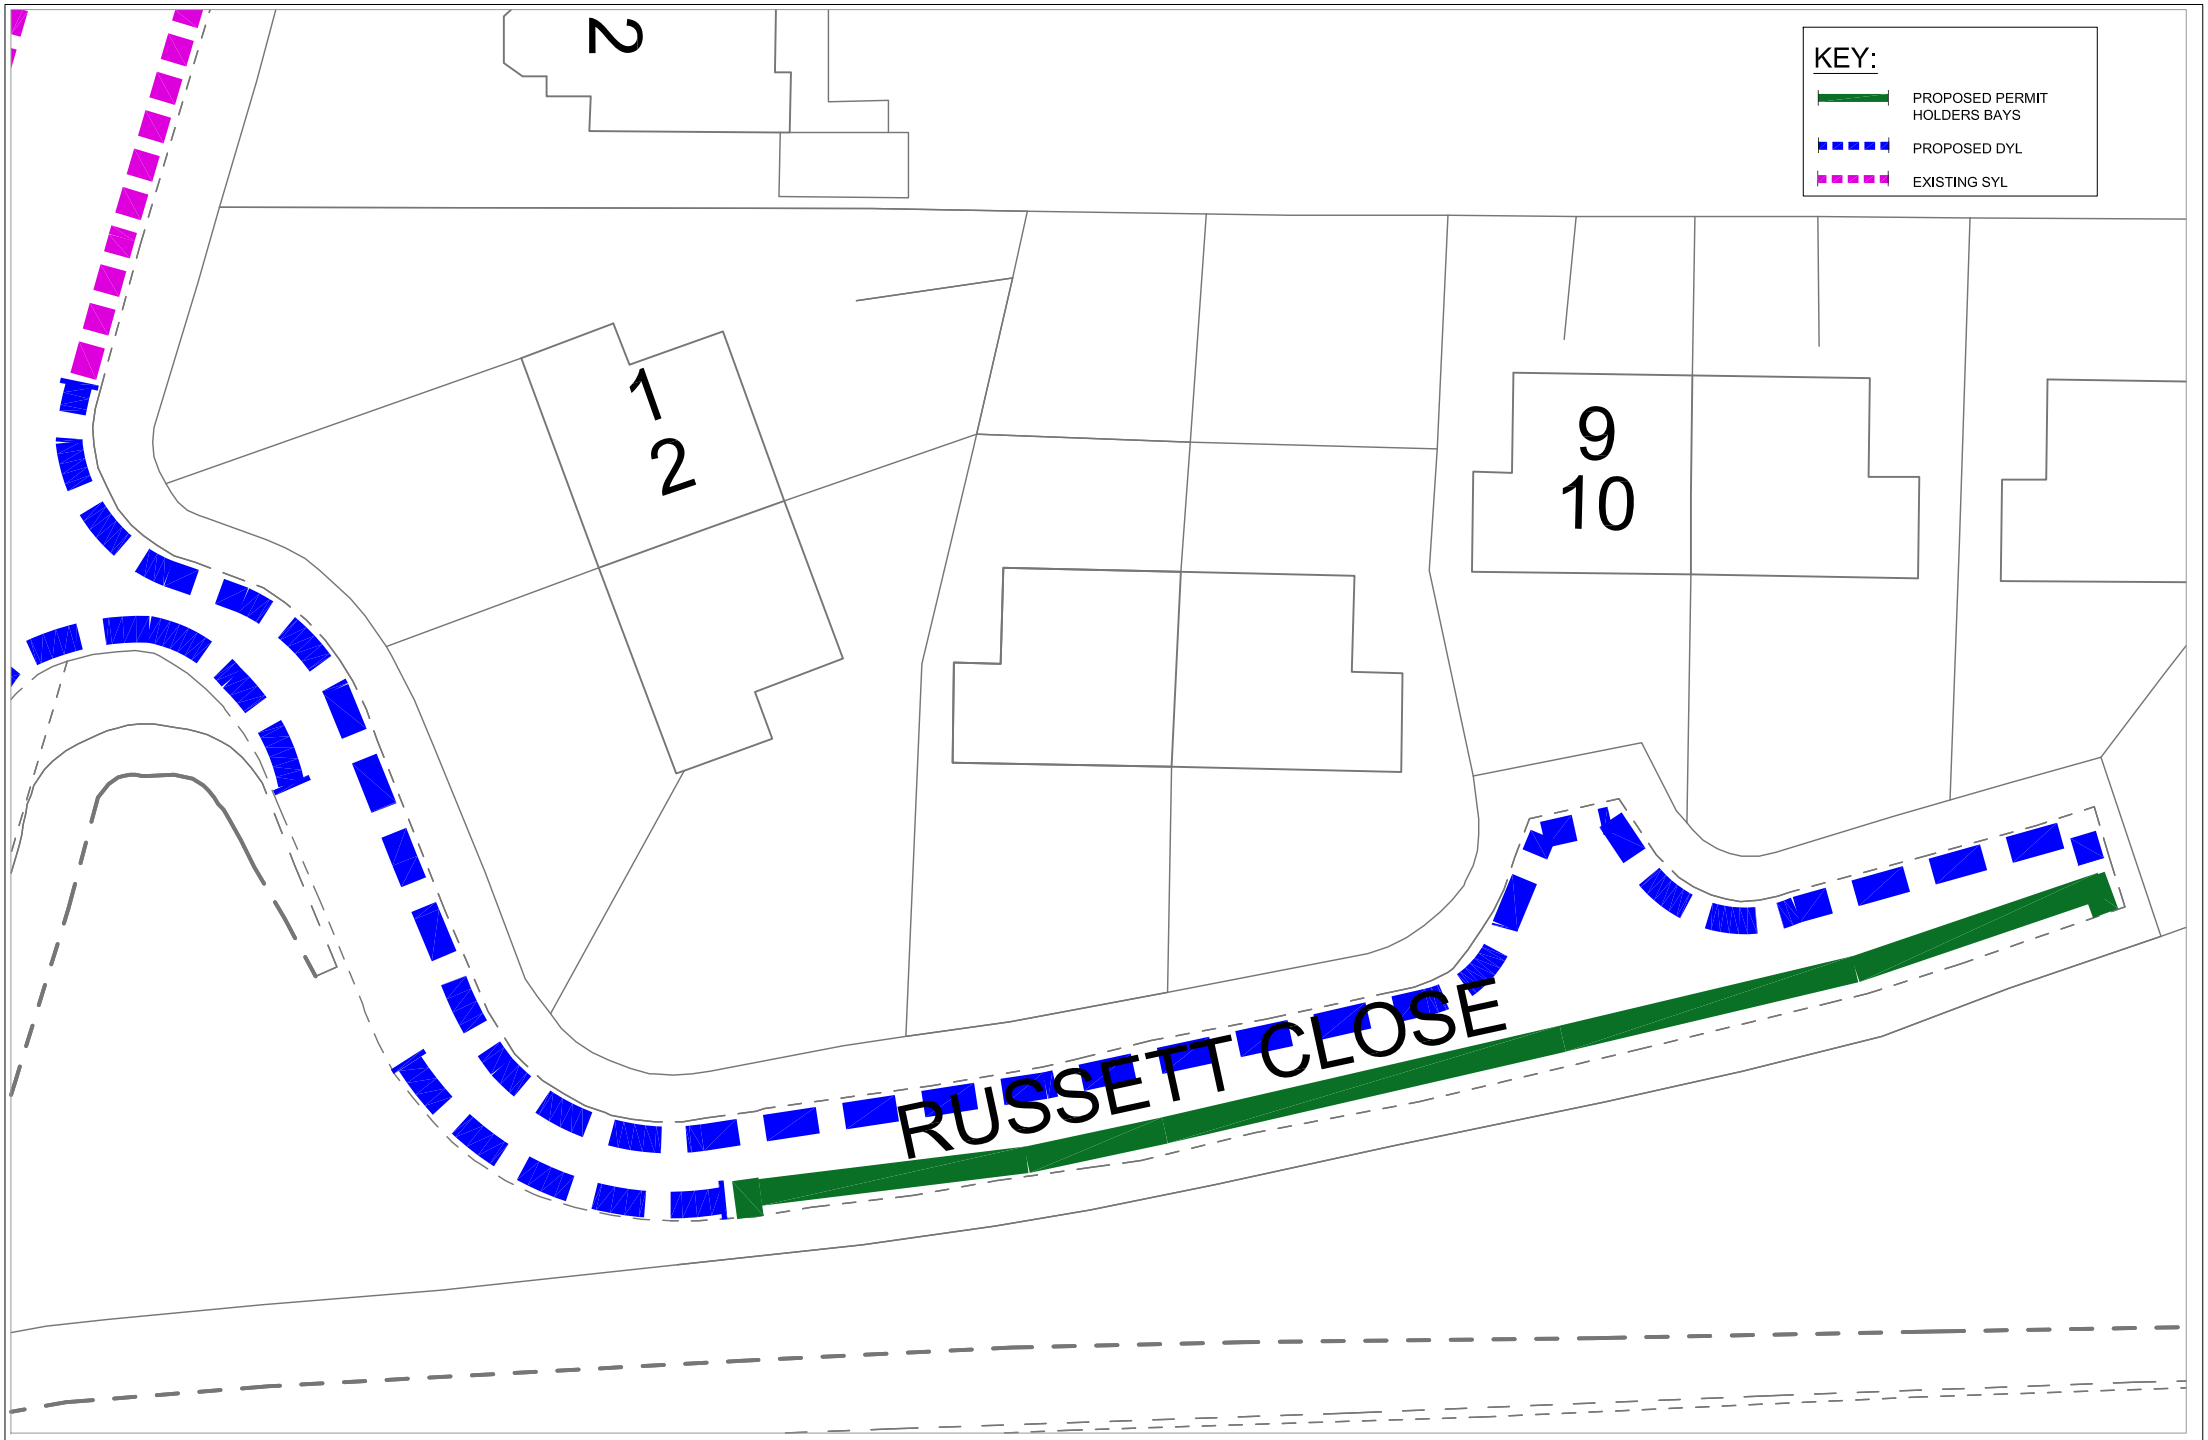

© Crown copyright and database rights 2013 Ordnance Survey 100017661.

Job Title:
CHELSFIELD AREA PARKING REVIEW

Drawing Title:
RUSSETT CLOSE
EXISTING PARKING RESTRICTIONS
AND PROPOSED PARKING AMENDMENTS

Environmental Services
Civic Centre, Stockwell Close,
Bromley, BR1 3UH
Tel: 020 8464 - 3333
Fax: 020 8313 - 4555
Email : www.bromley.gov.uk

Nigel Davies
Executive Director of Environment & Community Services

Scale @ A1: N.T.S.
Date: 21/06/13
Drawn by: J.J.
Checked by: I.A.

Rev	Date	Description	By
A	30/07/13	Minor amendments	J.J.

Drawing Number 11051-108
Rev A