Application:15/05033/FULL1

Address: 129 Southlands Road Bromley BR2 9QT

Proposal: Elevational alterations, installation of rear dormer extensions and rooflights, first floor extension to building at rear and conversion of Nos. 129- 133 from offices to 3 four bedroom and 1 one bedroom dwellinghouses with forecourt parking spaces, refuse and cycle parking.

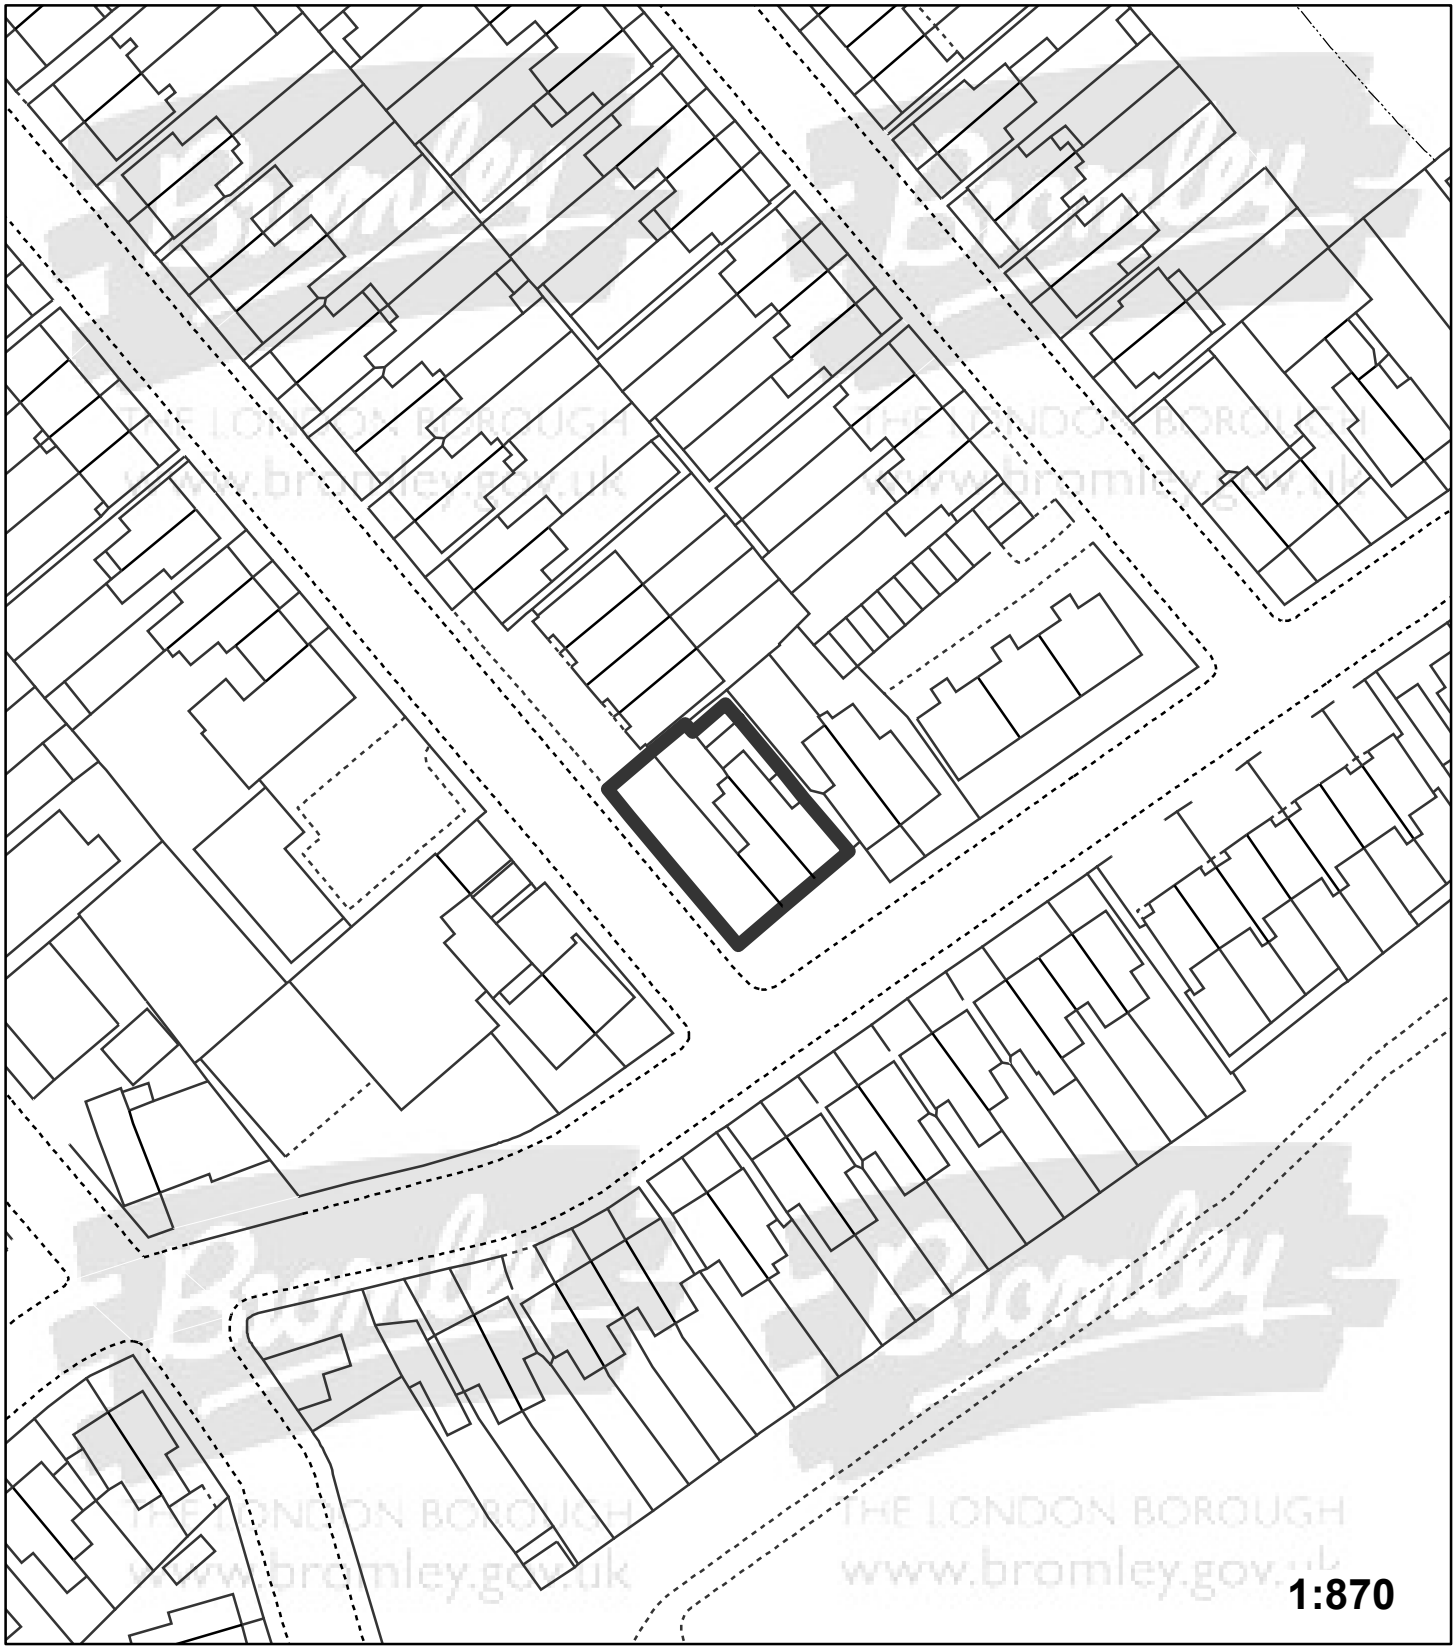

"This plan is provided to identify the location of the site and should not be used to identify the extent of the application site"

© Crown copyright and database rights 2015. Ordnance Survey 100017661.