Application:19/00509/FULL1

Address: Luxted Farm Luxted Road Downe Orpington BR6 7JT

Proposal: 4 dormer extensions and elevational alterations to include enlarged doors, glazed roof panels and alterations to windows

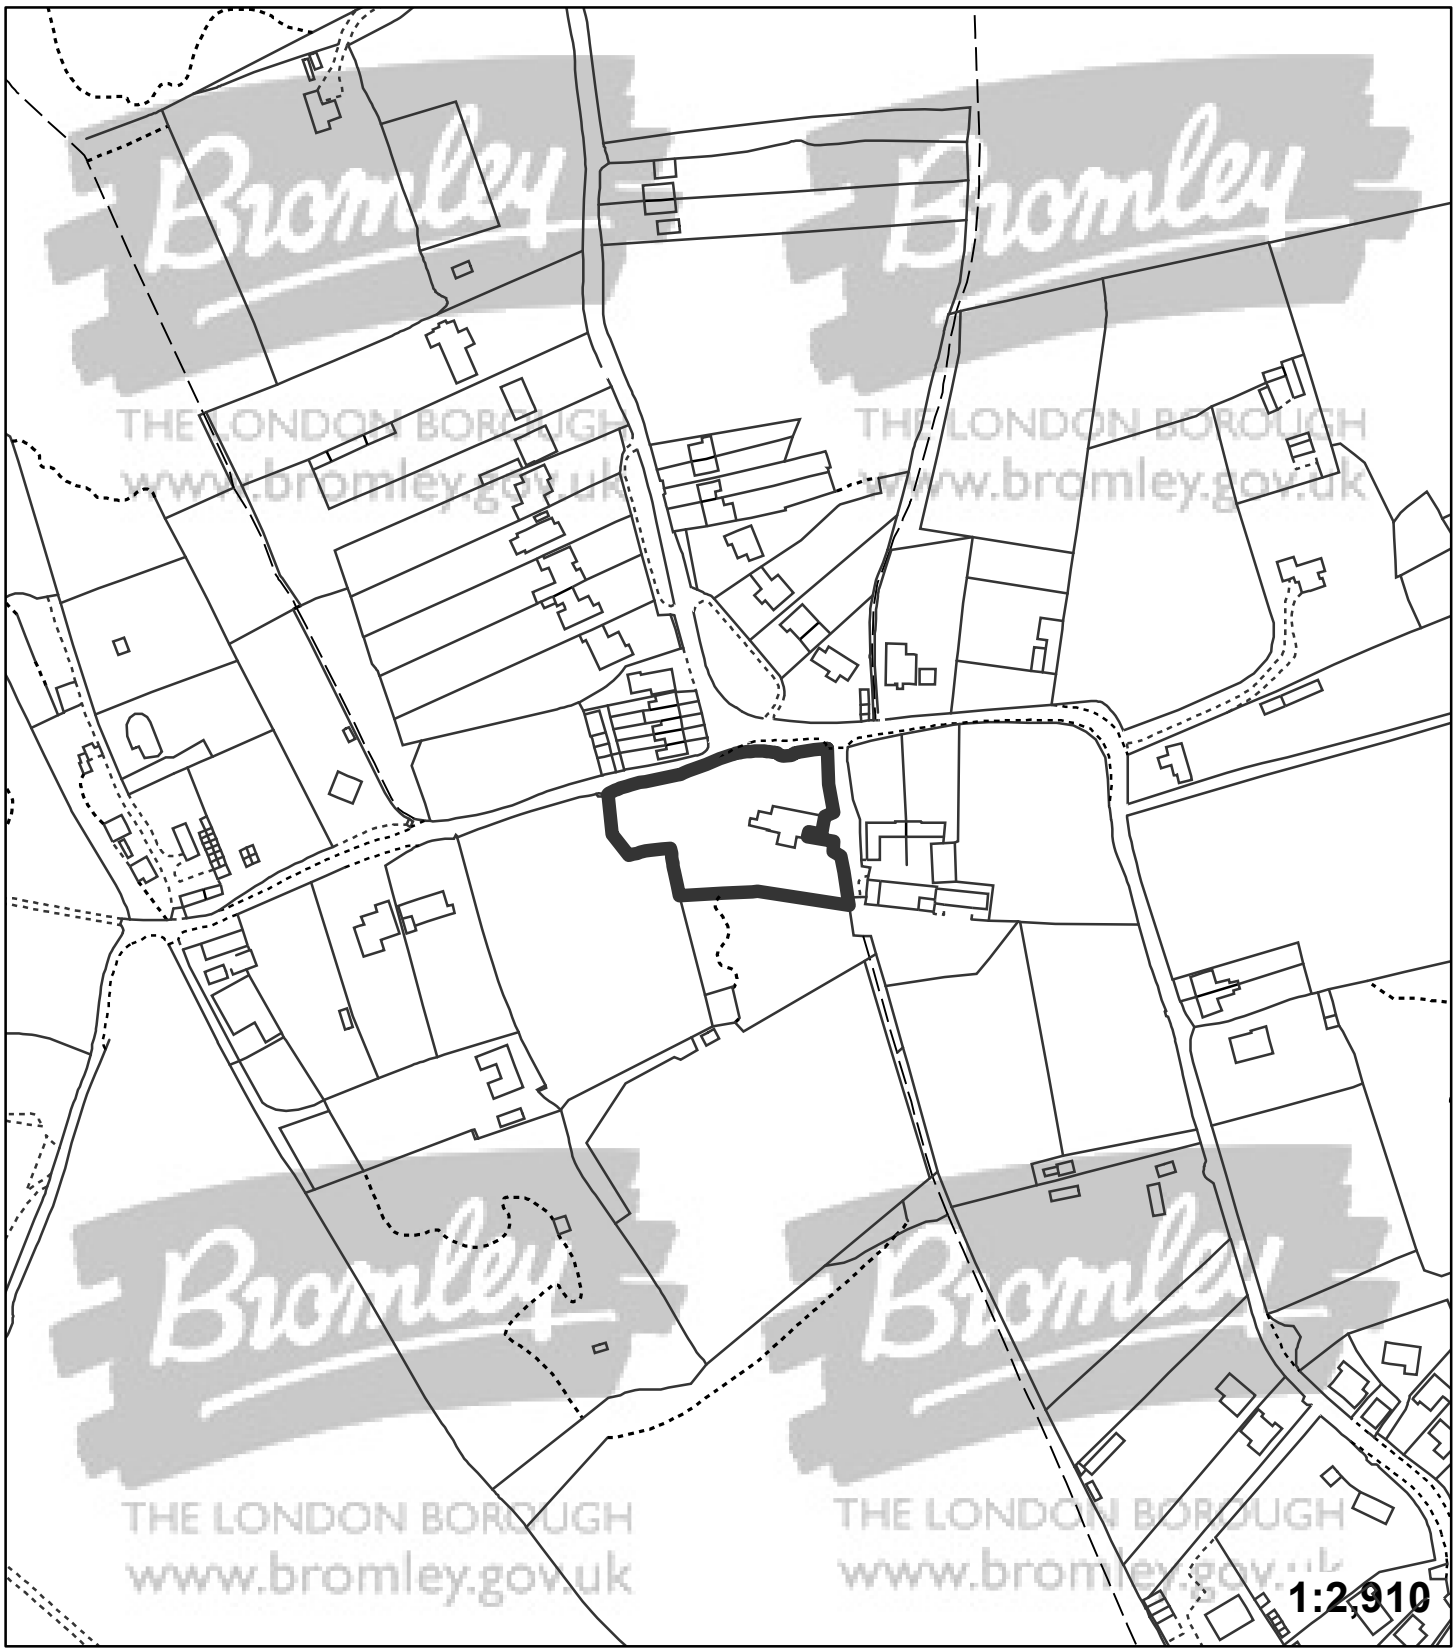

"This plan is provided to identify the location of the site and
should not be used to identify the extent of the application site"
© Crown copyright and database rights 2015. Ordnance Survey 100017661.