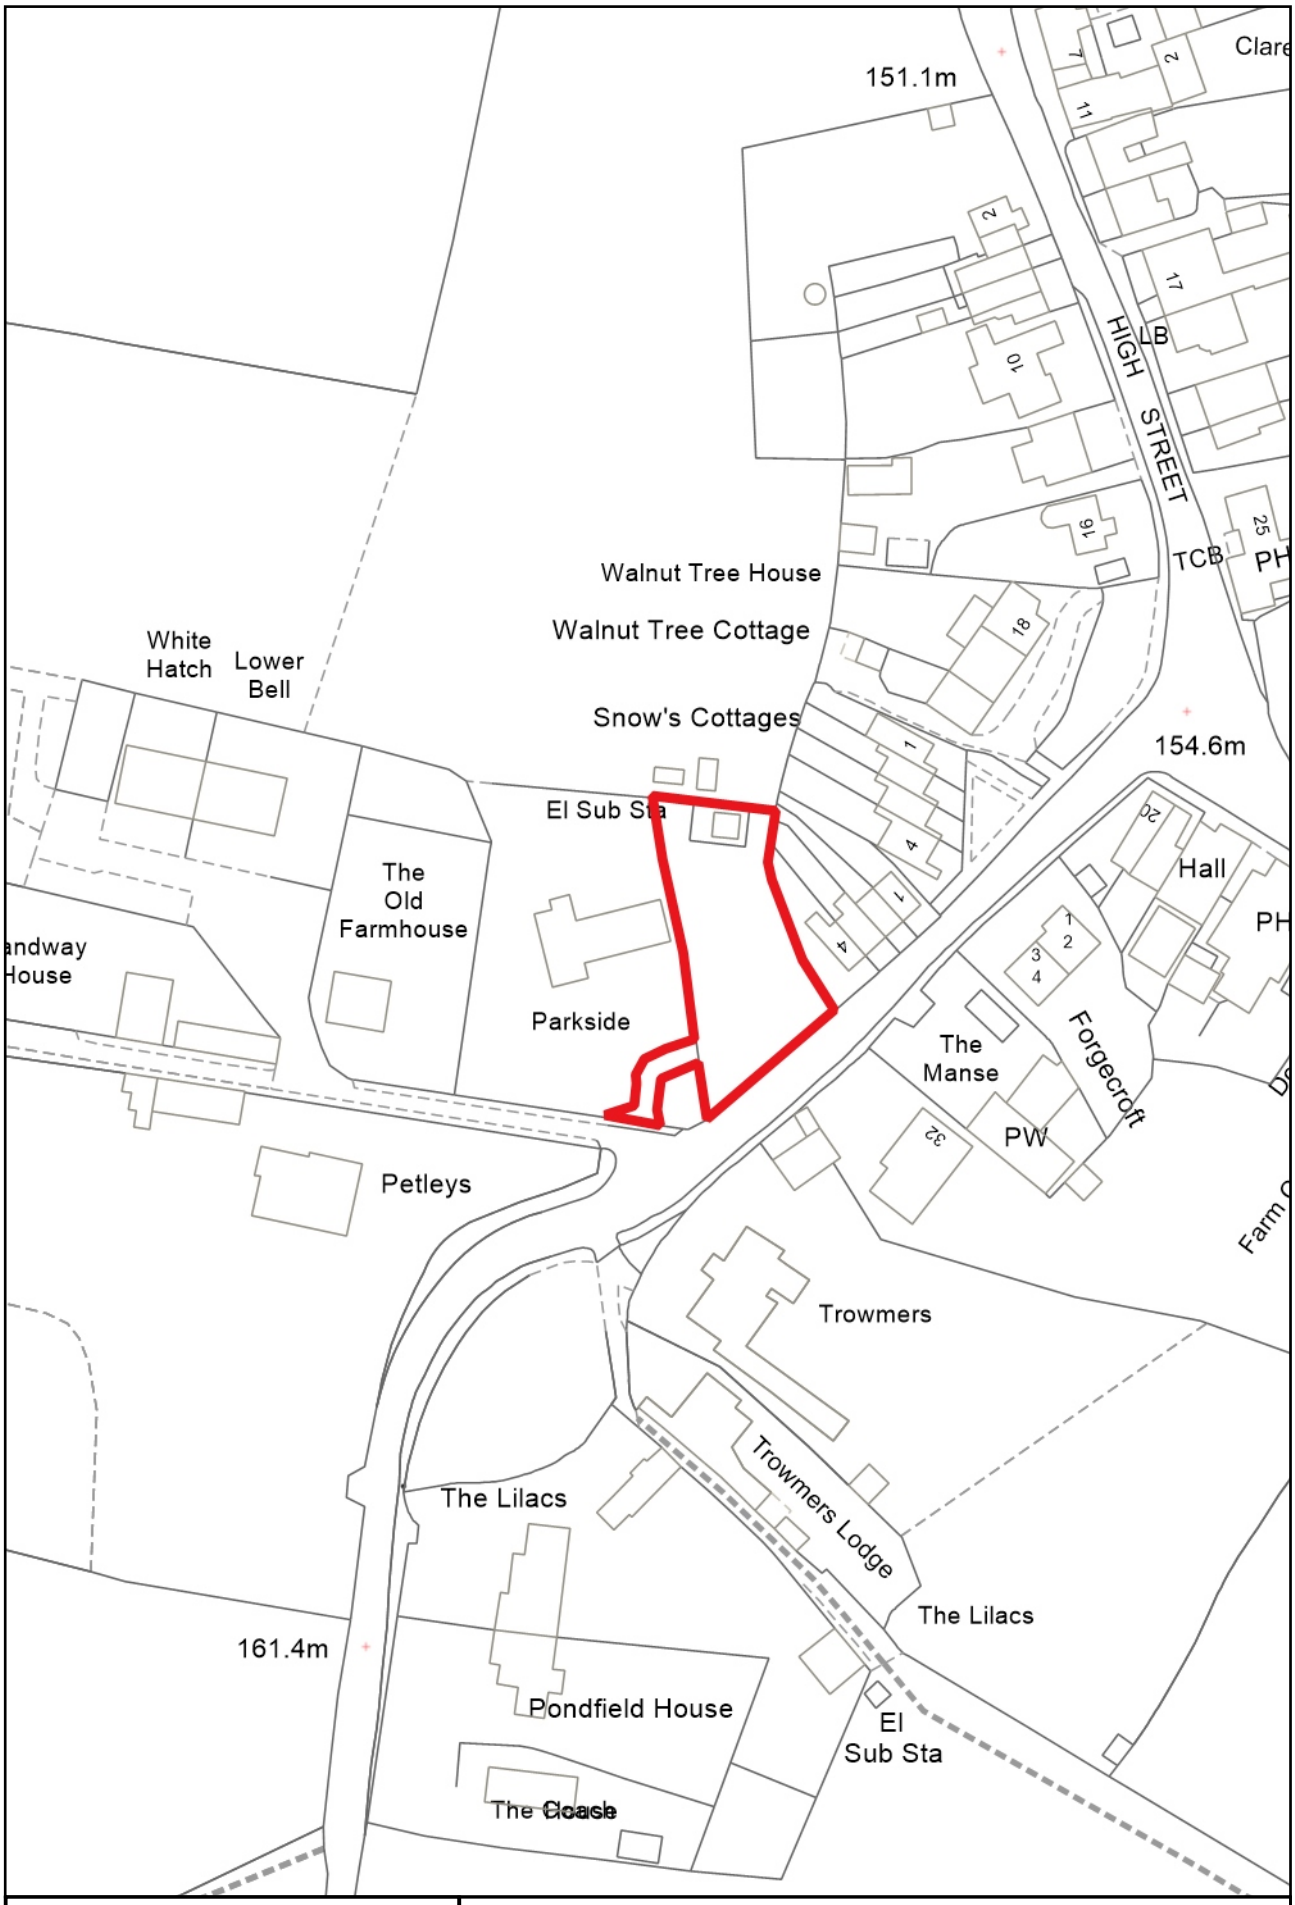


© Crown copyright and database rights 2020.
Ordnance Survey 100017661.

01 December 2020

1:1250

20/01046/FULL1- Parkside
Luxted Road
Downe
Orpington
BR6 7JS

N

0 10 20 30 40 50 60 metres