Appendix A to Crofton Road Bus Stand Improvement and Pedestrian / Cycling Review

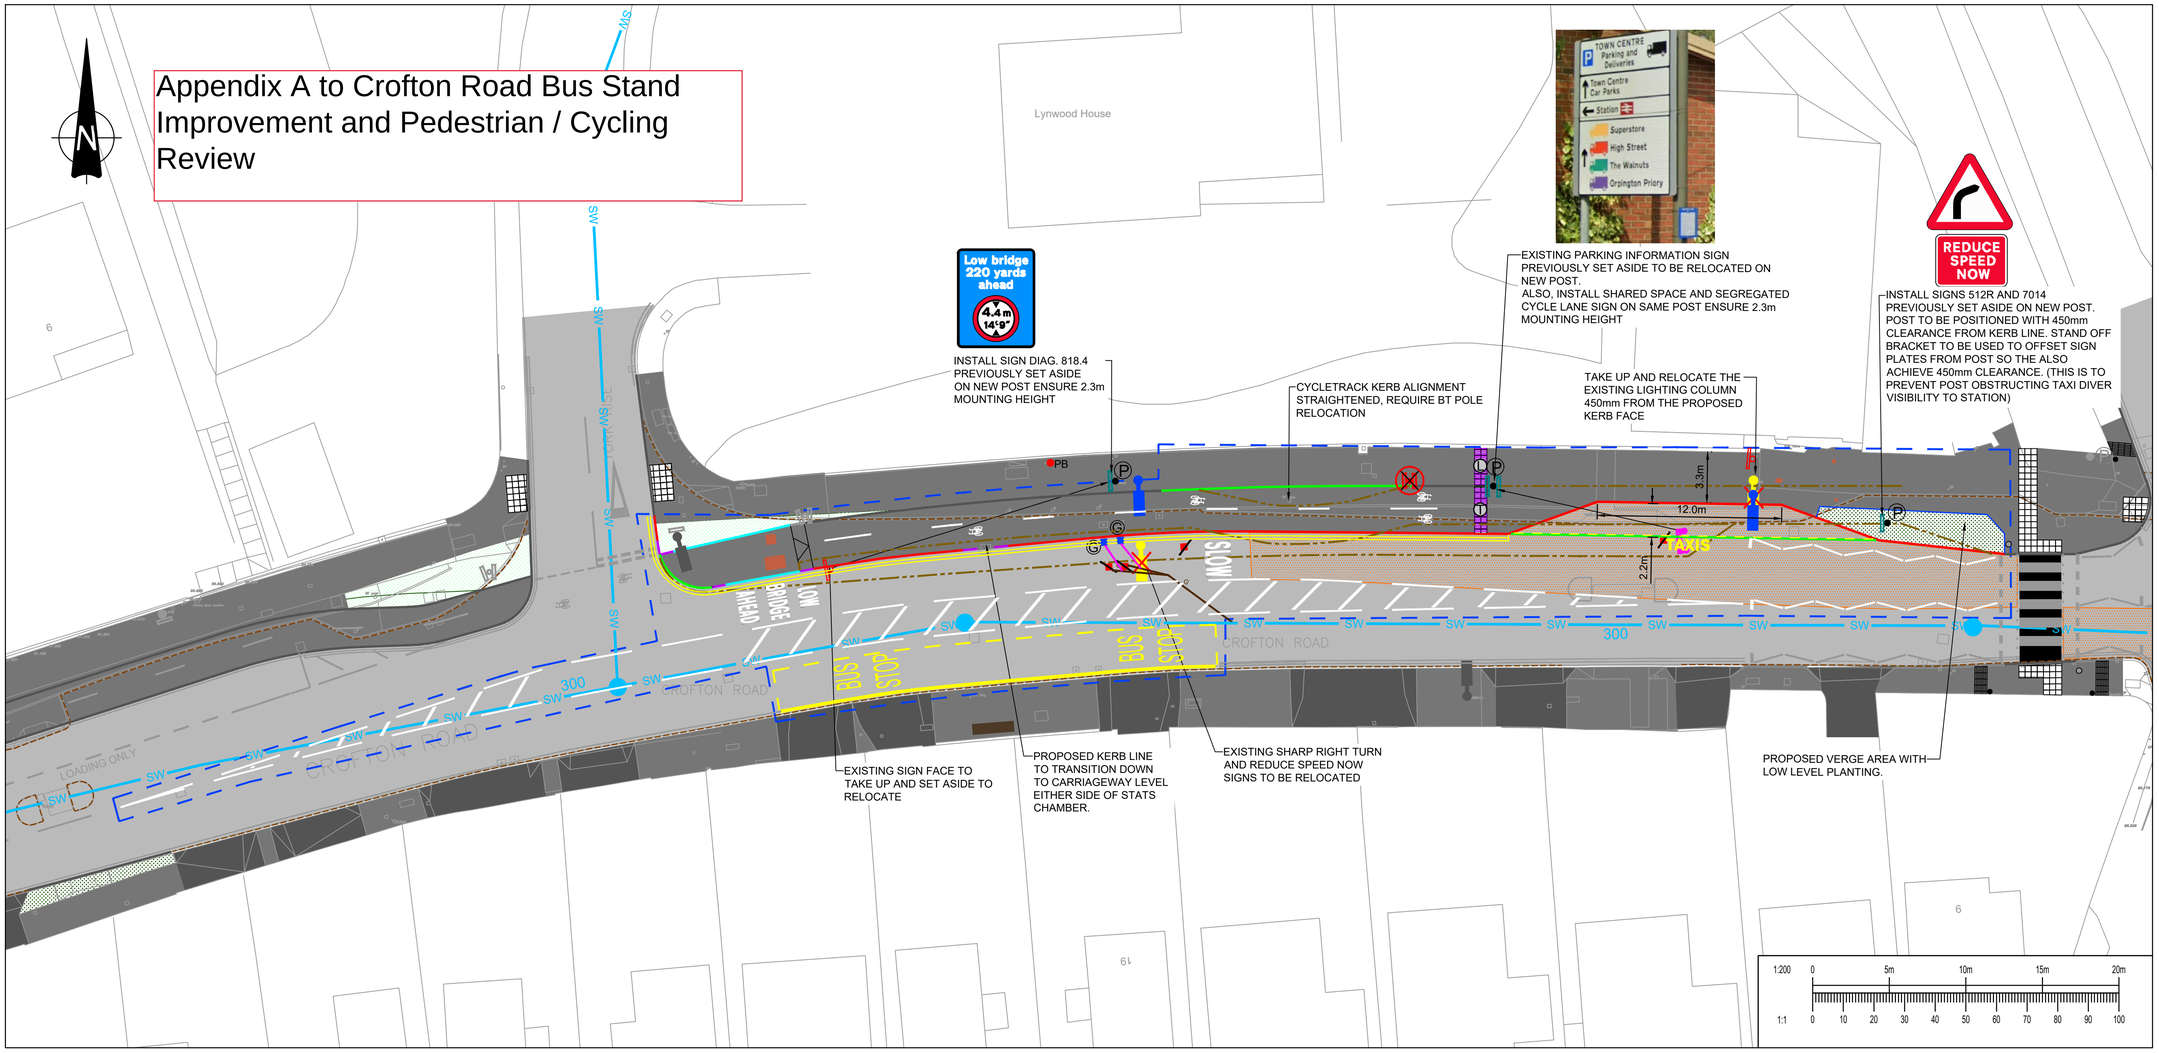

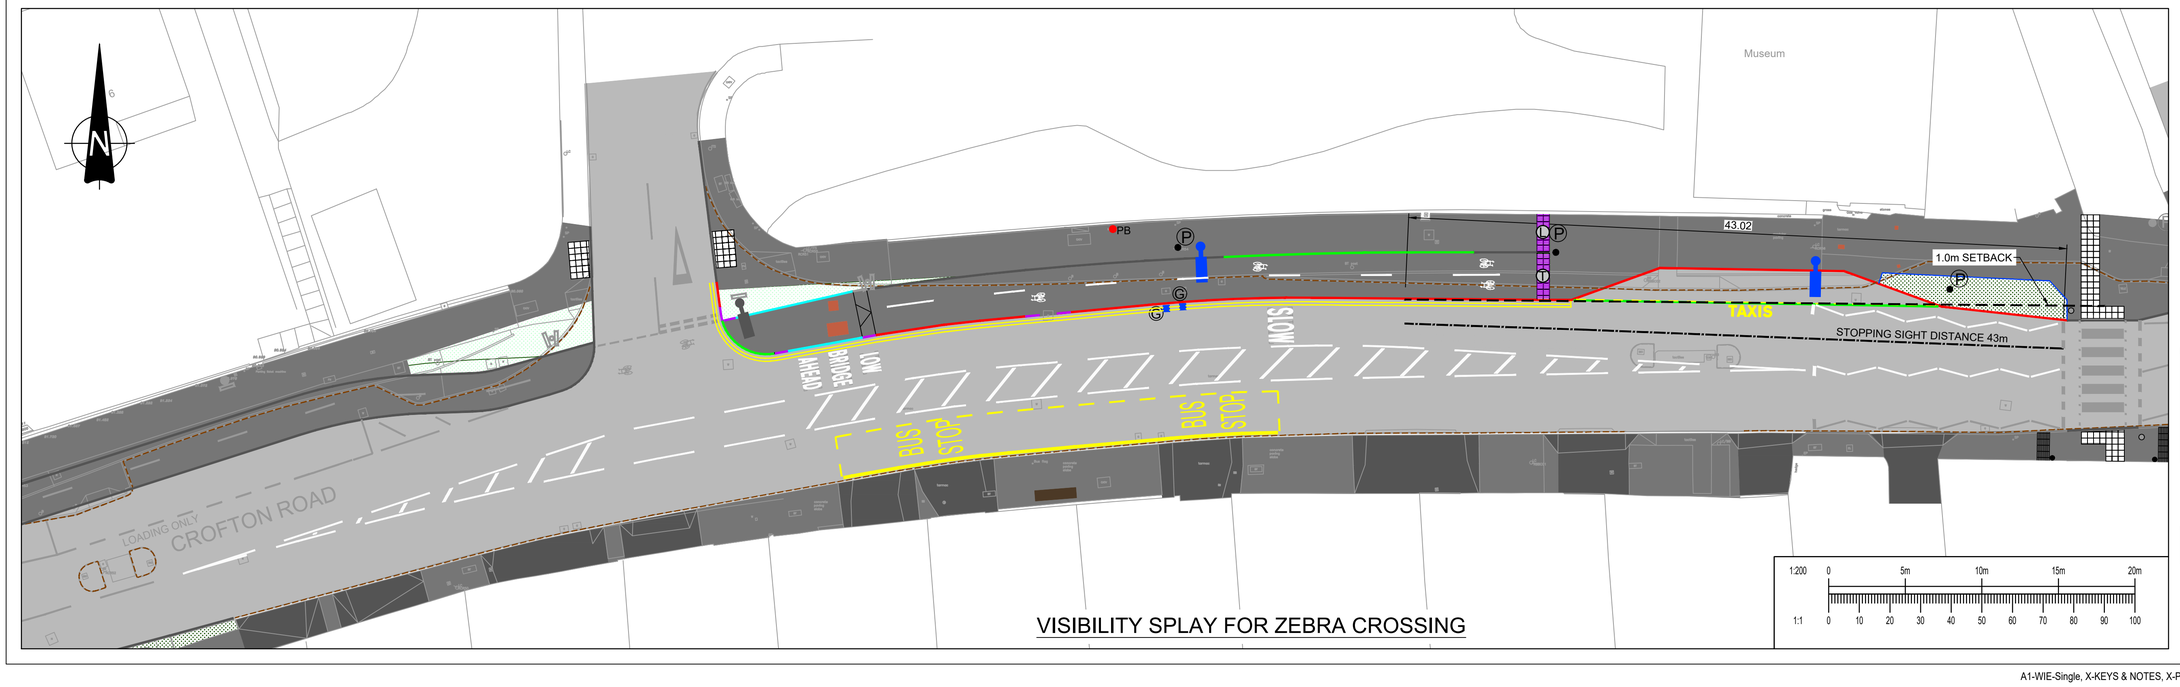

VISIBILITY SPLAY FOR ZEBRA CROSSING

This drawing should not be scaled. Dimensions to be verified on site.
Any discrepancies should be referred to the Engineer prior to work being put in hand.

This drawing is the property of Waterman Infrastructure & Environment Limited, and the drawing is issued on the condition that it is not copied reproduced, retained or disclosed to any unauthorised person, either wholly or in part without the consent in writing of Waterman Infrastructure & Environment Limited,
Pickfords Wharf, Clink Street, London SE1 9DG t 020 7928 7888 f 03333 444 501

GENERAL NOTES

LEGEND:-

- HB2 KERBS (100-125mm UPSTAND) 100 WHERE NOTED
- BULL NOSE (0-6mm AT PROPOSED CROSSINGS AND 25mm AT CROSSOVERS
- BULL NOSE KERBS (60mm UPSTAND)
- TRANSITION KERBS
- 50 x 150 EDGING
- PREVIOUS KERB/EDGING
- VEHICLE CROSSOVERS
- FOOTWAY
- CARRIAGEWAY
- EXISTING/PROPOSE VERGE
- 68PSV STONE SURFACING
- TACTILE PAVING - SEGREGATION PAVING - TRAMLINE ORIENTATION
- TACTILE PAVING - SEGREGATION PAVING - LADDER ORIENTATION
- EXISTING BUS SHELTER
- CARRIAGEWAY WIDENING WORKS AREA
- PB EXISTING POST BOX
- NEW GULLY FRAME AND POT
- EXISTING GULLY REMOVED
- EXISTING CHAMBER COVERS TO BE ADJUSTED TO SUIT NEW LEVELS
- ASSUMED LOCATION OF GULLY LEAD, CONTRACTOR TO LOCATE GULLY LEAD PRIOR TO CONNECTION
- NEW GULLY OUTFALL PIPE (150 Ø)
- SW THAMES WATER SURFACE WATER DRAIN
- EXISTING LIGHTING COLUMN TO BE REMOVED / RELOCATED
- PROPOSED LIGHTING COLUMN
- EXISTING LIGHTING COLUMN
- EXISTING TRAFFIC SIGN AND POST TAKEN UP AND REMOVED TO TIP OFF SITE
- EXISTING SIGN POST TAKEN UP AND REMOVED TO TIP OFF SITE
- PROPOSED TRAFFIC SIGN POST
- PROPOSED/RELOCATED SIGN ON POST/LIGHTING COLUMN
- EXISTING NON-ILLUMINATED SIGN TO BE RELOCATED.

Rev	Date	Description	By
P04	16.09.22	LAYOUT OF TAXI LAYBY IS UPDATE TO HELP THE TAXI ALIGN IN LAYBY BETTER WITHOUT OBSCURING THE VISIBILITY SPLAY . AND THE PARKING INFORMATION SIGN IS RELOCATED TO BACK OF FOOTWAY. AND PROPOSED NEW GRASS VERGE BETWEEN THE TAXI LAYBY AND WEST OF ZEBRA CROSSING.	UF

Amendments

Project: CROFTON ROAD CYCLE SCHEME

Title: GENERAL ARRANGEMENT

Client: Bromley THE LONDON BOROUGH

waterman
Crown House 2 - 8 Gloucester Road Redhill Surrey RH1 1FH
t 01342 893800 f 03333 444 501
mail@watermangroup.com www.watermangroup.com

Status: PRELIMINARY

Designed By	Checked By	Waterman Ref
UF	SP	WIE15688-122
Drawn By	**Date**	**Scales @ A1**
UF	MARCH 22	1:200

Project - Originator - Volume - Level - Type - Role - Number: 15688-122-WIE-ZZ-XX-DR-C-900107

Revision: P04

File Path
File Name: N:\Projects\WIE15688 Bromley Roxy Highways\122 Crofton Road Cycle Scheme\7_CAD\90 General\20211

A1-WIE-Single, X-KEYS & NOTES, X-PROPOSED, X-SHADE-P, X - Ex Base (Alt), X - ROADMARKINGS - Option 1